DRAWING SYMBOLS

1 Ref
–Ref A101 –Ref
1 Ref

ELEVATION TAG W/REFERENCE

1 SN **View Name**
1/8" = 1'-0"

VIEW TITLE

?

KEYNOTE TAG

ABBREVIATIONS

A/C	AIR CONDITIONING	LAM	LAMINATED
ABV	ABOVE	LAV	LAVATORY
ADDL	ADDITIONAL	LRG	LARGE
ADJ	ADJUSTABLE	MAT	MATERIAL
AFF	ABOVE FINISHED FLOOR	MAX	MAXIMUM
ALT	ALTERNATE	MECH	MECHANICAL
APPROX	APPROXIMATE, -LY	MEZZ	MEZZANINE
AWN	AWNING	MFG	MANUFACTURER
BA	BATHROOM	MIN	MINIMUM
BR	BEDROOM	MISC	MISCELLANEOUS
BLDG	BUILDING	(N)	NEW
BM	BEAM	N	NORTH
B.O.	BOTTOM OF	N/A	NOT APPLICABLE
BSMT	BASEMENT	N.I.C.	NOT IN CONTRACT
BTW	BETWEEN	NO	NUMBER
CAB	CABINET	N.T.S.	NOT TO SCALE
CB	CATCH BASIN	O.C.	ON CENTER
C.I.P.	CAST IN PLACE	OD	OUTSIDE DIAMETER
C.L.	CENTERLINE	OFF	OFFICE
CL.	CLOSET	OPP	OPPOSITE
CLG	CEILING	OVHD	OVERHEAD
CLR	CLEAR	PERIM	PERIMETER
CMU	CONCRETE MASONRY UNIT	PERM	PERMEABLE
		PM	PERMANENT
COL	COLUMN	P.L.	PROPERTY LINE
CONC	CONCRETE	PLY	PLYWOOD
CONT	CONTINUOUS	PRELIM	PRELIMINARY
COORD	COORDINATE	PROJ	PROJECT
CORR	CORRIDOR	PROP	PROPERTY
CPT	CARPET	PT	POST-TENSIONED
CSMT	CASEMENT	P.T.	PRESSURE TREATED
DEMO	DEMOLISH	R	RISER
DIA	DIAMETER	R/A	RETURN AIR
DN	DOWN	RAD	RADIUS
DR	DOOR	RCP	REFLECTIVE CEILING PLAN
D.S.	DOWNSPOUT	R.D.	ROOF DRAIN
DTL	DETAIL	REF	REFRIGERATOR
D/W	DISHWASHER	REQ	REQUIRED
DRW	DRAWING	REV	REVISION
(E)	EXISTING	RM	ROOM
E	EAST	R.O.	ROUGH OPENING
EA	EACH	S	SOUTH
EL	ELEVATION	S/A	SUPPLY AIR
ELEV	ELEVATOR	SF	SQUARE FEET
ENCL	ENCLOSURE	S.G.	SAFETY GLAZING
E.J.	EXPANSION JOINT	SHT	SHEET
E.O.	EDGE OF	SIM	SIMILAR
EQ	EQUAL	SP	STANDPIPE
EXH	EXHAUST	SPEC	SPECIFICATION
EXT	EXTERIOR	SPRKLR	SPRINKLER
F.D.	FLOOR DRAIN	SQ	SQUARE
FDN	FOUNDATION	S.S.	SANITARY SEWER
F.E.	FIRE EXTINGUISHER	STL	STEEL
FF	FINISHED FLOOR	S.T.C.	SOUND TRANSMISSION COEFFICIENT
FLR	FLOOR	STOR	STORAGE
F.O.	FACE OF	STRUCT	STRUCTURE, STRUCTURAL
FT	FEET	T	TREAD
FTG	FOOTING	TBD	TO BE DETERMINED
FURN	FURNITURE	TEMP	TEMPORARY
GALV	GALVANIZED	T&G	TONGUE AND GROOVE
G.C.	GENERAL CONTRACTOR	T.O.	TOP OF
GL	GLASS	TYP	TYPICAL
GWB	GYPSUM WALL BOARD	UNO	UNLESS NOTED OTHERWISE
H.B.	HOSE BIB	UTIL	UTILITY
HDR	HEADER	VCT	VINYL COMPOSITION TILE
HGT	HEIGHT	VERT	VERTICAL
HVAC	HEATING, VENTILATION & AIR CONDITIONING	V.I.F.	VERIFY IN FIELD
		W	WEST
IN	INCH	W/	WITH
INCL	INCLUDED, INCLUDING	W/D	WASHER/DRYER
INS	INSULATION	W/O	WITHOUT
INT	INTERIOR	WC	WATER CLOSET
		WD	WOOD
		WH	WATER HEATER
		WIN	WINDOW

SHEET INDEX

ID0.00	COVER SHEET
ID0.01	KITCHEN
ID0.02	KITCHEN ELEVATIONS
ID0.03	KITCHEN ELEVATIONS
ID0.04	LAUNDRY
ID0.05	PRIMARY BATHROOM
ID0.06	PRIMARY BATH.ELEVATIONS
ID0.08	BATHROOM 2
ID0.09	BATHROOM 2 ELEVATIONS
ID0.10	BATHROOM 3
ID0.11	BATHROOM 3 ELEVATIONS
ID0.12	GREAT ROOM
ID0.13	SCHEDULES

GENERAL NOTES

1. ALL QUANTITIES PROVIDED ARE ESTIMATES ONLY; WASTE FACTOR NOT INCLUDED; AREA UNDER CABINETRY NOT INCLUDED

2. REFER TO SHOP DRAWINGS BY CABINET SUPPLIER FOR ALL CABINET DETAILS AND SPECIFICATIONS

3. FIXTURES AND FINISHES ARE TAGGED IN THE VIEW OF THE PLANE TO WHICH THEY ARE AFFIXED/INSTALLED.

VICINTY MAP

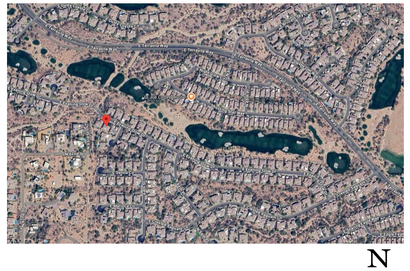

N

CRAYDL
Est. 2021

www.craydl.com

PROJECT TEAM

OWNER:
SOUL SISTERS AZ LLC

DRAFTING CONTACT:
PHIL ORSTROM
CRAYDL
(480) 236-1907

CONTRACTOR:
DEJAN BOSNAK
AURENZA BUILDERS
(602) 328-0248
dbosnjak@aurenzabuilders.com

INTERIOR DESIGN:
ANNIE BANGS
HOMES BY BINA
anniebangs@gmail.com

INTERIOR DESIGN:
SABINA SMAILBEGOVIC
HOMES BY BINA
homesbybina@gmail.com

EVENING GLOW

6329 E Evening Glow Dr.
Scottsdale, AZ 85266

REVISIONS

NO.	DATE	NAME	BY

CLIENT NAME
SOUL SISTERS AZ LLC

SHEET NAME
COVER SHEET

SHEET NUMBER
ID0.00

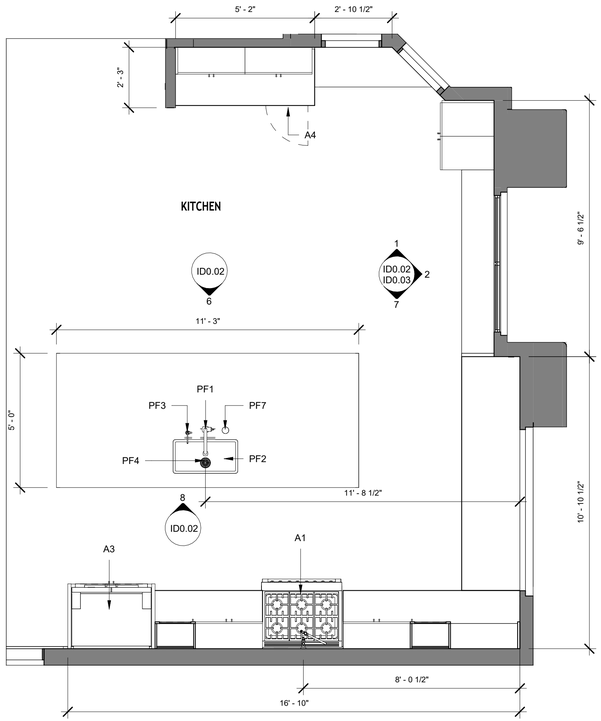

1 ID0.01 **KITCHEN_DIM PLAN**
3/8" = 1'-0"

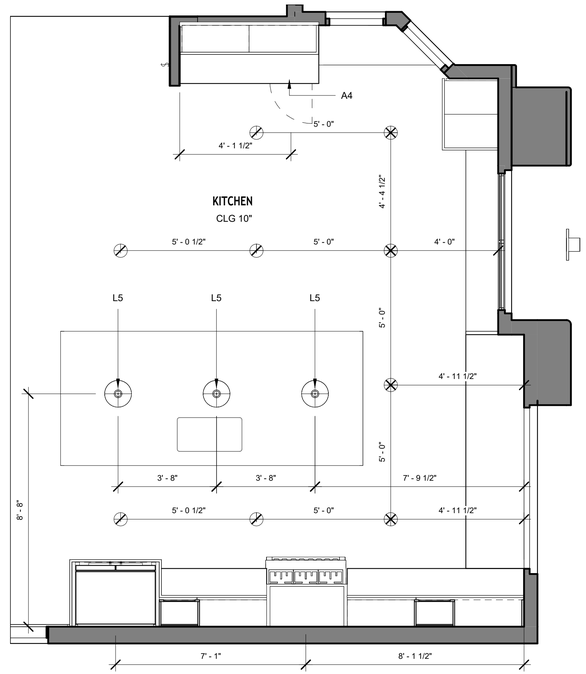

2 ID0.01 **KITCHEN_RCP PLAN**
3/8" = 1'-0"

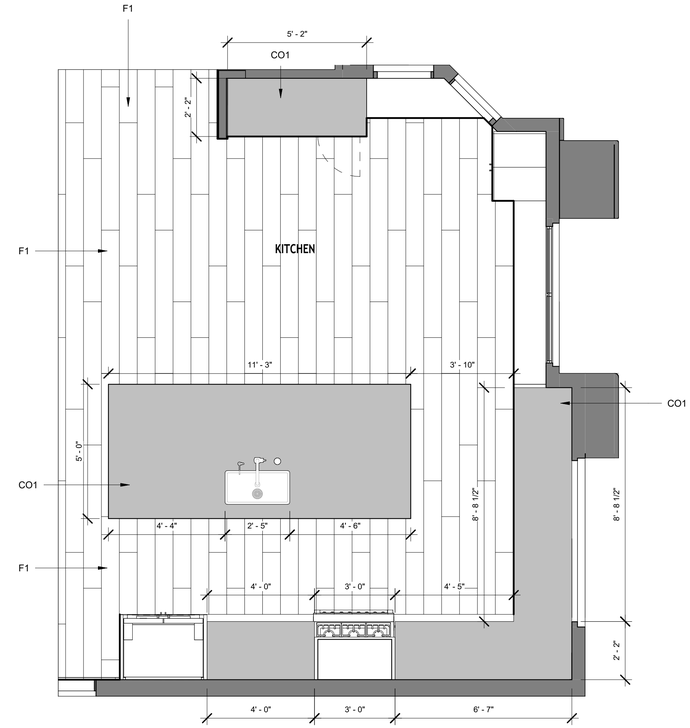

3 ID0.01 **KITCHEN_TILE/HARD SURFACES**
3/8" = 1'-0"

PF1 -SINGLE HANDLE PULL-DOWN KITCHEN FAUCET CHAMPAGNE BRONZE

PF3 - RO FAUCET KRAUSE FF-100SFACB

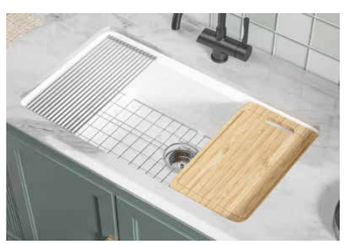

PF2 - SINK 33 IN. DUAL MOUNT DROP-IN/UNDERMOUNT VOMLOR VKS #33W19-1

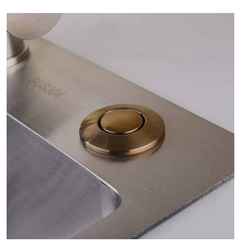

PF7 - GARBAGE DISPOSAL AIR SWITCH KIT SK40A03SB CHAMPAGNA BRONZE

A1 - FREESTANDING DUAL FUEL CONVECTION RANGE

A4 - WINE COOLER ZEPHYR- PRW24C02CG

A3 - 20.8 CU.FT FRENCH DOOR SMART REFRIGERATOR

L5 - CASTEL 12" GLOBE PENDANT CASTELL LC004888 AGED BRASS

F1 - KITCHEN FLOOR BOWRY PARK LIGHT CAST OAK 7.5x75"

CO1 - COUNTERTOP MATERIAL ARIZONA TILE - VALLEJO GOLD AREA 96.41 SF

CRAYDL
Est. 2021

www.craydl.com

PROJECT TEAM

OWNER:
SOUL SISTERS AZ LLC

DRAFTING CONTACT:
PHIL ORSTROM
CRAYDL
(480) 236-1907

CONTRACTOR:
DEJAN BOSNAK
AURENZA BUILDERS
(602) 328-0248
dbosnjak@aurenzabuilders.com

INTERIOR DESIGN:
ANNIE BANGS
HOMES BY BINA
anniebangs@gmail.com

INTERIOR DESIGN:
SABINA SMAILBEGOVIC
HOMES BY BINA
homesbybina@gmail.com

EVENING GLOW
6320 E Evening Glow Dr,
Scottsdale, AZ 85266

REVISIONS

NO.	DATE	NAME	BY

CLIENT NAME
SOUL SISTERS AZ LLC

SHEET NAME
KITCHEN

SHEET NUMBER
ID0.01

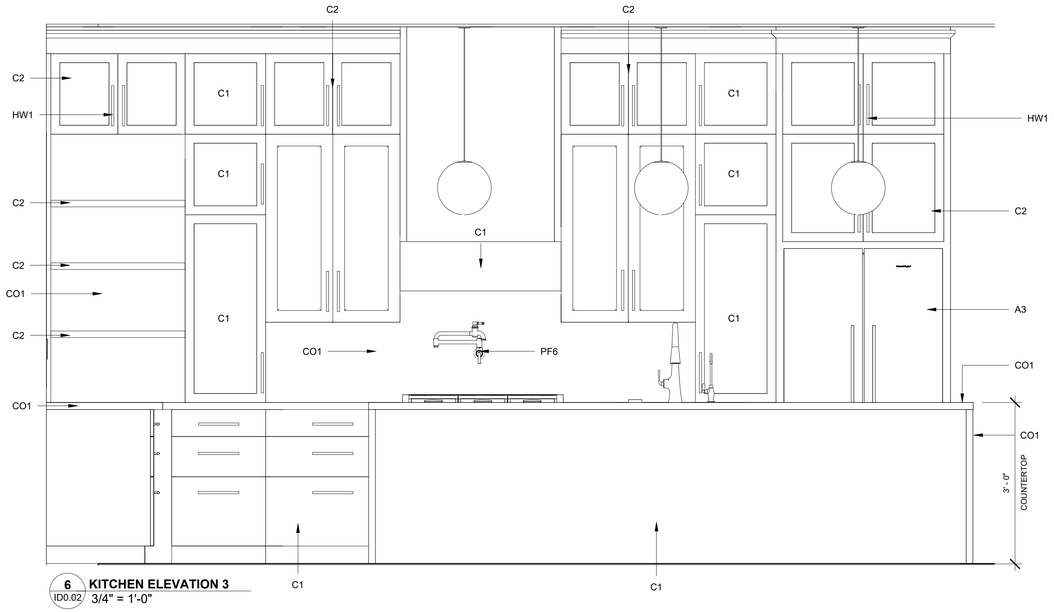

6 ID0.02 **KITCHEN ELEVATION 3**
3/4" = 1'-0"

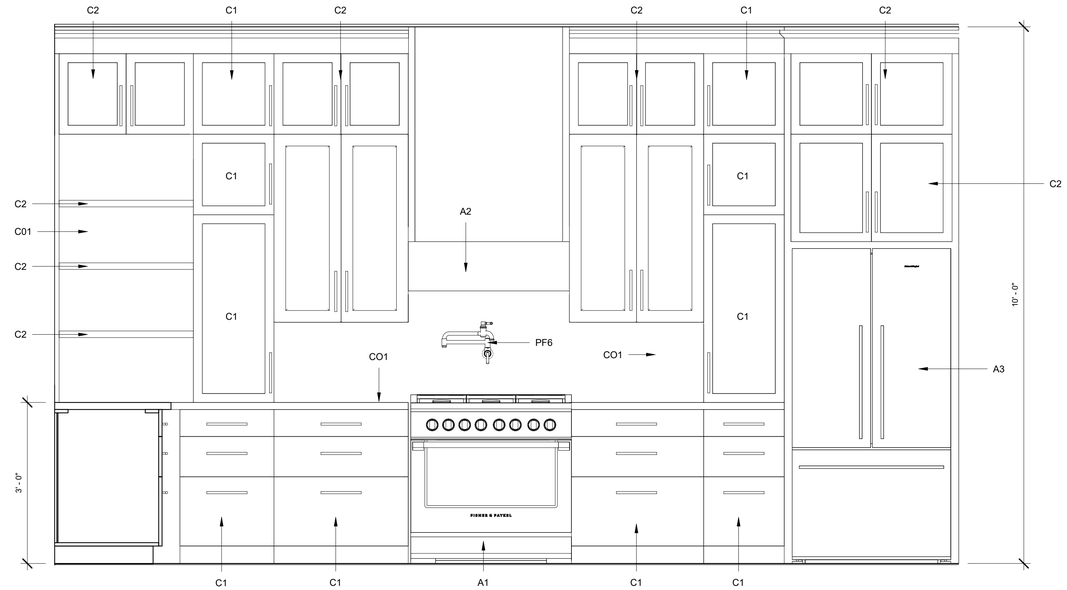

7 ID0.02 **KITCHEN ELEVATION 4**
3/4" = 1'-0"

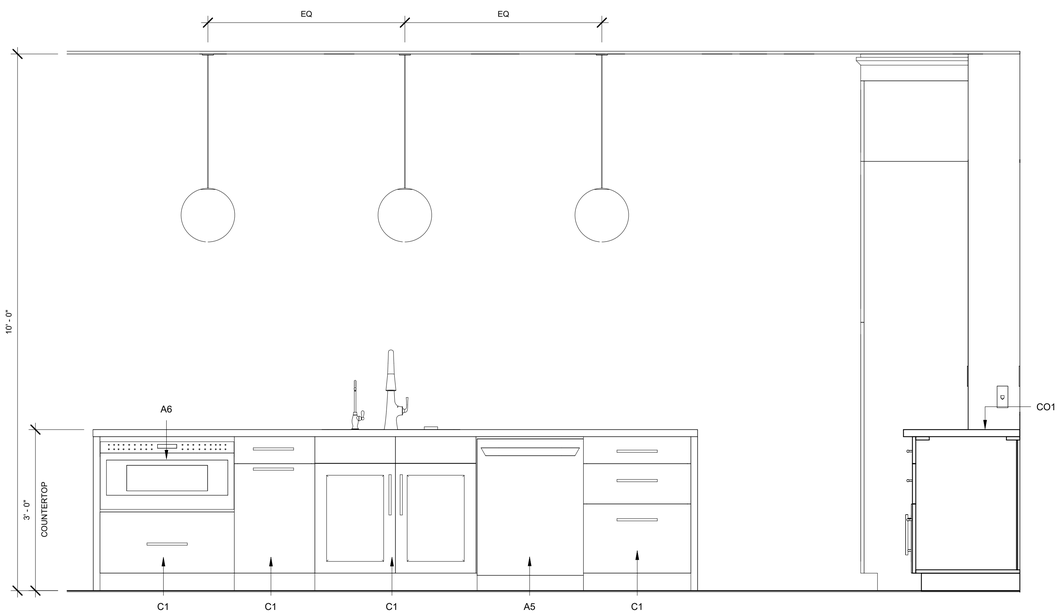

8 ID0.02 **KITCHEN ELEVATION 5**
3/4" = 1'-0"

C1 - CABINET FINISH
LIBERTY SAHKER - LSRW
RIFT - OAK WASHED

C2 - CABINET FINISH
LIBERTY SAHKER - LSI
IVORY

HW1 - HANDLES AMERDECO
B0DK8WHM7X CHAMPAGNE GOLD

CO1 - COUNTERTOP
ARIZONA VALLEJO GOLD
AREA 133.63 SF

PF6 - POT FILLER
DELTA 1165LF-CZ

PF7 - GARBAGE DISPOSAL
AIR SWITCH SK40A03SB

A1 - FREESTANDING DUAL
FUEL CONVECTION RANGE

A2 - VENT HOOD INSERT
THERMADOR - VCIN36GWS

A3 - REFRIGERATOR / FREEZER
THERMADOR - T36FT820NS

A5 - 24" DISHWASHER
THERMADOR - DWHD640EFP

A6 - MICROWAVE DRAWER
THERMADOR - MD30BS

CRAYDL
Est. 2021

www.craydl.com

PROJECT TEAM

OWNER:
SOUL SISTERS AZ LLC

DRAFTING CONTACT:
PHIL ORSTROM
CRAYDL
(480) 236-1907

CONTRACTOR:
DEJAN BOSNAK
AURENZA BUILDERS
(602) 328-0248
dbosnjak@aurenzabuilders.com

INTERIOR DESIGN:
ANNIE BANGS
HOMES BY BINA
anniebangs@gmail.com

INTERIOR DESIGN:
SABINA SMAILBEGOVIC
HOMES BY BINA
homesbybina@gmail.com

EVENING GLOW
6320 E Evening Glow Dr.
Scottsdale, AZ 85266

REVISIONS

NO.	DATE	NAME	BY

CLIENT NAME
SOUL SISTERS AZ LLC

SHEET NAME
KITCHEN ELEVATIONS

SHEET NUMBER
ID0.02

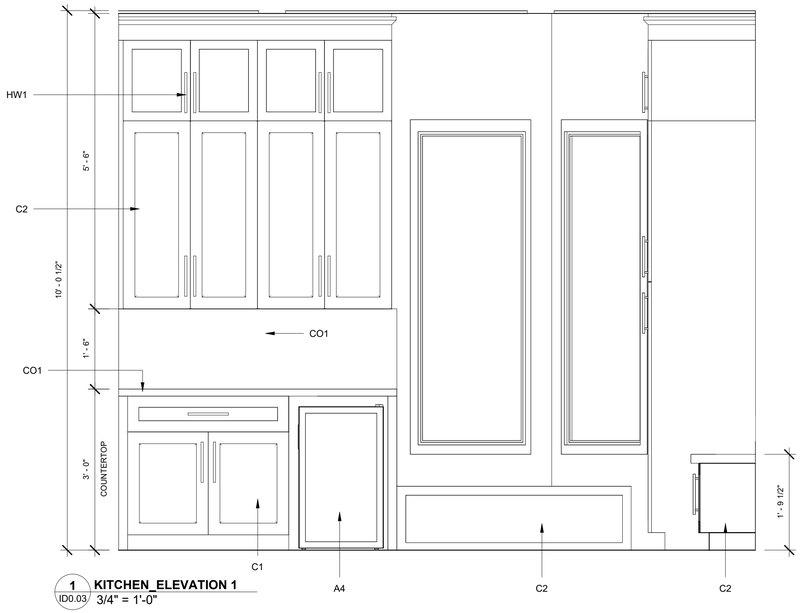

1 ID0.03 **KITCHEN_ELEVATION 1**
3/4" = 1'-0"

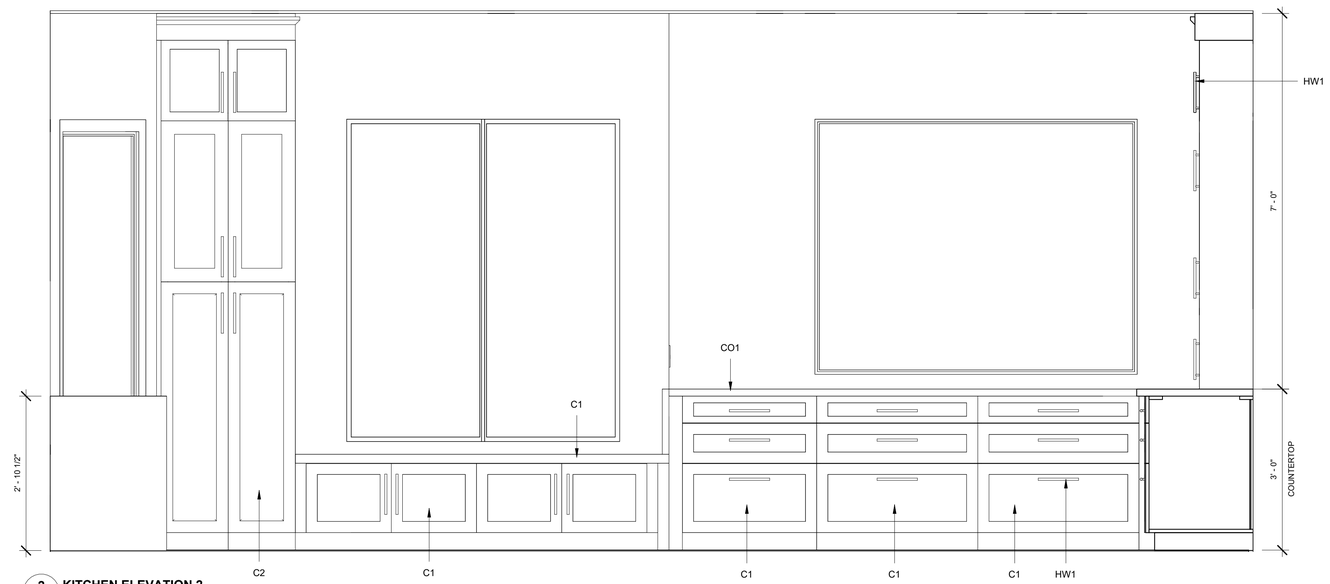

2 ID0.03 **KITCHEN ELEVATION 2**
3/4" = 1'-0"

A4 - WINE COOLER
ZEPHYR- PRW24C02CG

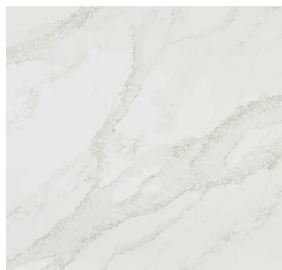

CO1 - COUNTERTOP
ARIZONA VALLEJO GOLD
AREA 133.63 SF

C1 - CABINET FINISH
LIBERTY SAHKER - LSRW
RIFT - OAK WASHED

C2 - CABINET FINISH
LIBERTY SAHKER - LSI IVORY

HW1 - HANDLES AMERDECO B0DK8WHM7X
CHAMPAGNE GOLD

CRAYDL
Est. 2021

www.craydl.com

PROJECT TEAM

OWNER:
SOUL SISTERS AZ LLC

DRAFTING CONTACT:
PHIL ORSTROM
CRAYDL
(480) 236-1907

CONTRACTOR:
DEJAN BOSNAK
AURENZA BUILDERS
(602) 328-0248
dbosnjak@aurenzabuilders.com

INTERIOR DESIGN:
ANNIE BANGS
HOMES BY BINA
anniebangs@gmail.com

INTERIOR DESIGN:
SABINA SMAILBEGOVIC
HOMES BY BINA
hornesbybina@gmail.com

EVENING GLOW
6320 E Evening Glow Dr.
Scottsdale, AZ 85266

REVISIONS

NO.	DATE	NAME	BY

CLIENT NAME
SOUL SISTERS AZ LLC

SHEET NAME
KITCHEN ELEVATIONS

SHEET NUMBER
ID0.03

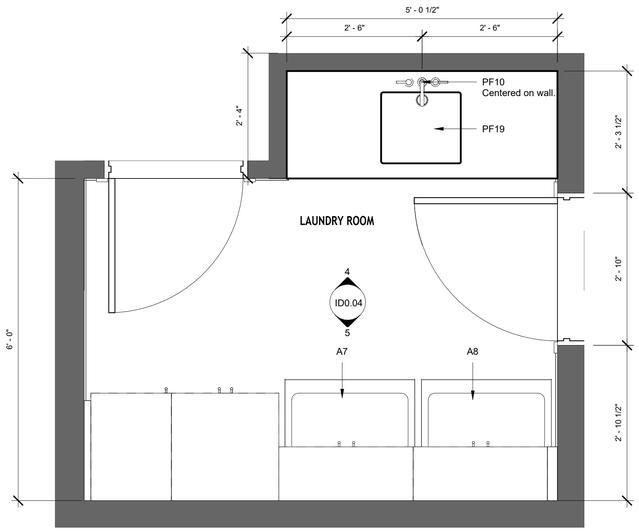

1 ID0.04 **LAUNDRY ROOM_DIM PLAN**
3/4" = 1'-0"

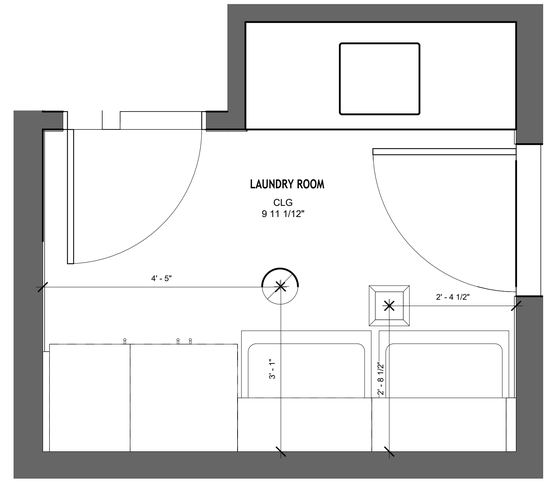

2 ID0.04 **LAUNDRY ROOM_RCP PLAN**
3/4" = 1'-0"

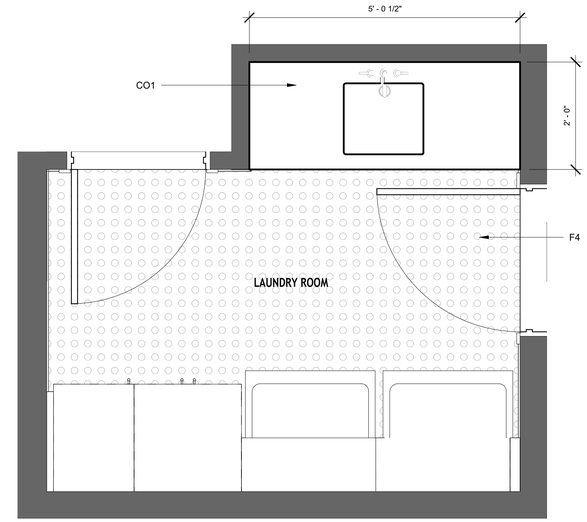

3 ID0.04 **LAUNDRY ROOM _TILE/HARD SURFACES**
3/4" = 1'-0"

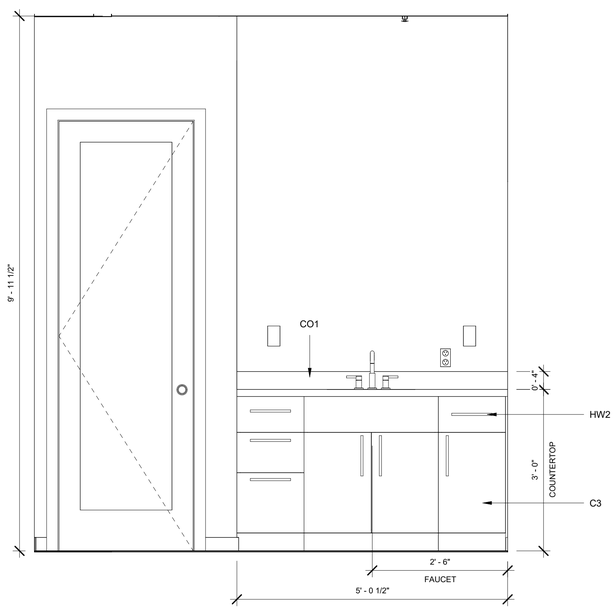

4 ID0.04 **LAUNDRY ELEVATION 1**
3/4" = 1'-0"

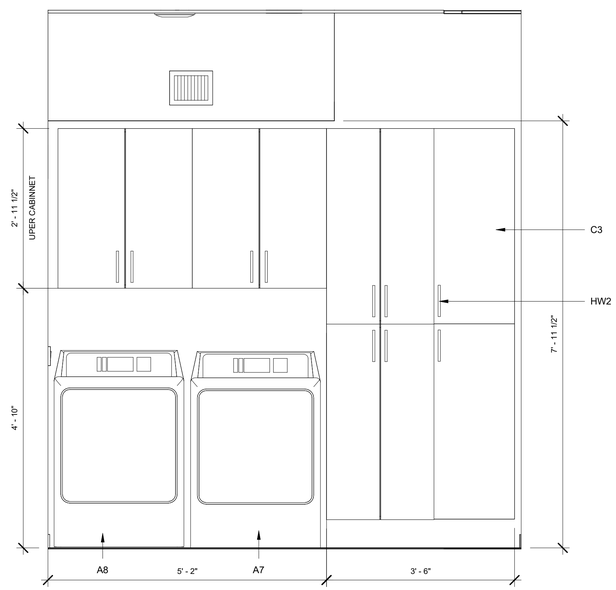

5 ID0.04 **LAUNDRY ELEVATION 2**
3/4" = 1'-0"

F4 - FLOOR
OTTO THASSOS VALENTINO
BLEND MARBLE MOSAIC 13x13"
AREA 45.57 FT

CO1 - COUNTERTOP MATERIAL
ARIZONA VALLEJO GOLD
AREA 8.03 SF

PF10 - FAUCET
DELTA35749LF-CZ
CHAMPAGNE BRONZE

A8 - WASHER MACHINE
ELFW7637AT
ELECTROLUX

A7 - DRYER MACHINE
ELFE7637AT
ELECTROLUX

C3 - CABINET FINISH MILANIA
TS02 L587 SUGAR RUSH

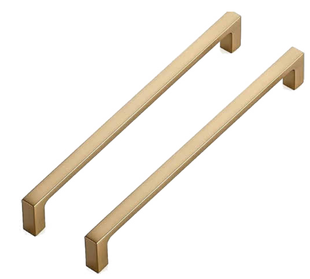

HW2 - HARDWARE
RAVINTE B0D921CQP4

CRAYDL
Est. 2021

www.craydl.com

PROJECT TEAM

OWNER:
SOUL SISTERS AZ LLC

DRAFTING CONTACT:
PHIL ORSTROM
CRAYDL
(480) 236-1907

CONTRACTOR:
DEJAN BOSNAK
AURENZA BUILDERS
(602) 328-0248
dbosnjak@aurenzabuilders.com

INTERIOR DESIGN:
ANNIE BANGS
HOMES BY BINA
anniebangs@gmail.com

INTERIOR DESIGN:
SABINA SMAILBEGOVIC
HOMES BY BINA
homesbybina@gmail.com

EVENING GLOW
6220 E Evening Glow Dr.,
Scottsdale, AZ 85266

REVISIONS

NO.	DATE	NAME	BY

CLIENT NAME
SOUL SISTERS AZ LLC

SHEET NAME
LAUNDRY

SHEET NUMBER
ID0.04

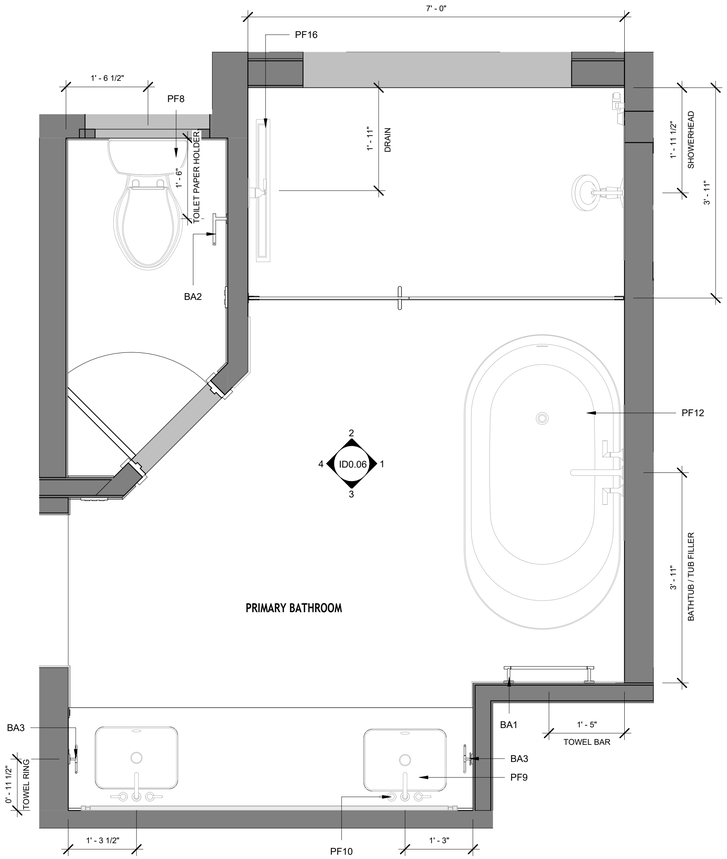

1 ID0.05 **PRIMARY BATH_DIM PLAN**
3/4" = 1'-0"

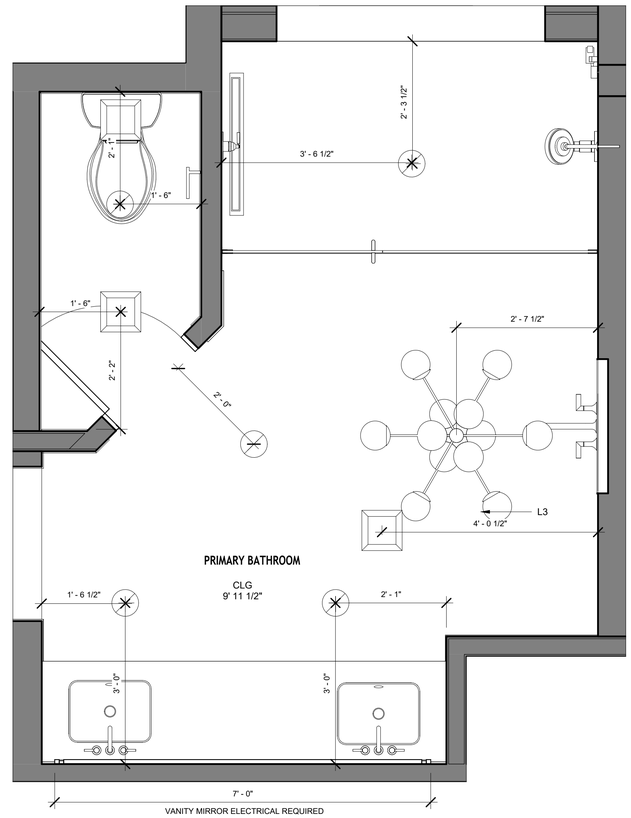

2 ID0.05 **RPIMARY BATH_RCP PLAN**
3/4" = 1'-0"

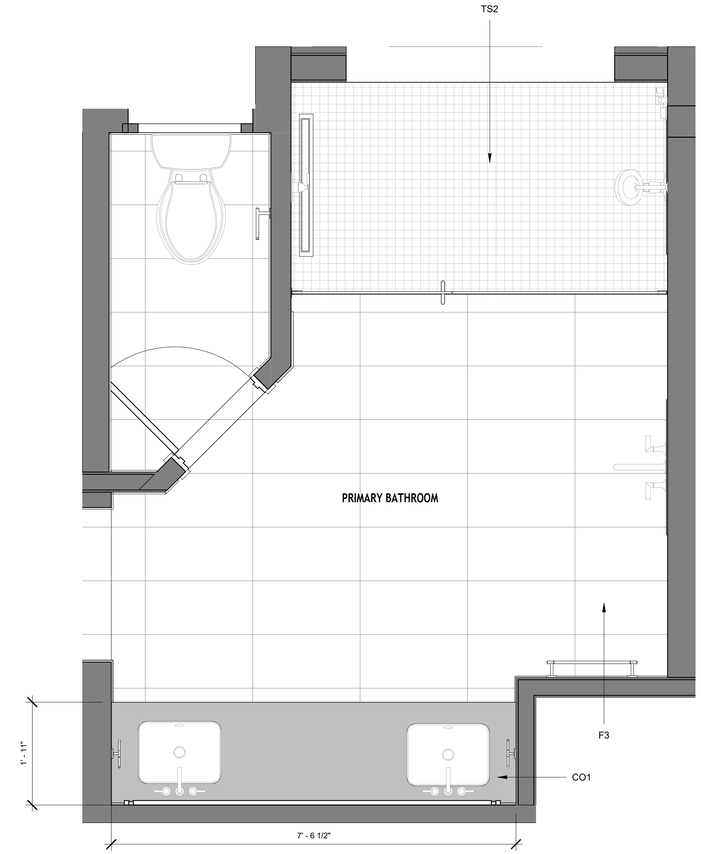

3 ID0.05 **PRIMARY BATH_TILE/HARD SURFACES**
3/4" = 1'-0"

F3 - BATHROOM FLOOR
LA MARCA ONYX NUVOLATO 12X24"
AREA 99.76 SF

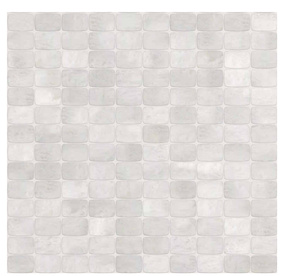

TS2 - SHOWER FLOOR
ICEBERGS SOFT BRICK MARBLE
MOSAIC 12X24"
AREA 27.22 SF

TS1 - SHOWER WALL
CASTILLE PALISSANDRO
BLUE PORCELAIN 24X48"

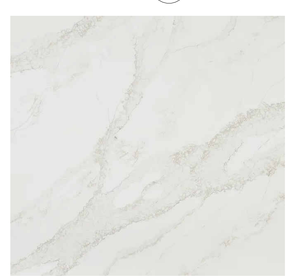

CO1 - COUNTERTOP MATERIAL
ARIZONA VALLEJO GOLD
AREA 11.35 SF

PF16 - 32" DRAIN CHAMPAGNA
BRONZE

PF8 - TOILET
KOHLER K-31674-0 WHITE

PF10 - TWO HANDLE
WIDESPREAD BATHROOM
FAUCET CHAMPAGNE BRONZE

PF9 - SINK KOHLER
K20000 WHITE

PF12 - BATHTUB AKDY BT0090 WHITE

L3 - CHANDELIER
LIGHT FIXTURE USA

CRAYDL
Est. 2021

www.craydl.com

PROJECT TEAM

OWNER:
SOUL SISTERS AZ LLC

DRAFTING CONTACT:
PHIL ORSTROM
CRAYDL
(480) 236-1907

CONTRACTOR:
DEJAN BOSNAK
AURENZA BUILDERS
(602) 328-0248
dbosnjak@aurenzabuilders.com

INTERIOR DESIGN:
ANNIE BANGS
HOMES BY BINA
anniebangs@gmail.com

INTERIOR DESIGN:
SABINA SMAILBEGOVIC
HOMES BY BINA
homesbybina@gmail.com

EVENING GLOW
6320 E Evening Glow Dr.
Scottsdale, AZ 85266

REVISIONS

NO.	DATE	NAME	BY

CLIENT NAME
SOUL SISTERS AZ LLC

SHEET NAME
PRIMARY BATHROOM

SHEET NUMBER
ID0.05

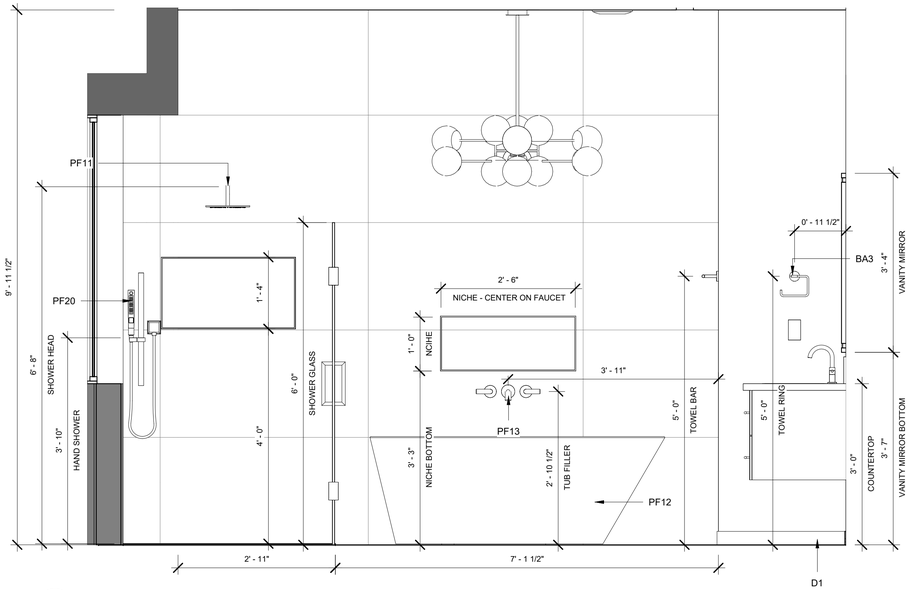

1 ID0.06 **PRIMARY BATH ELEVATION 1**
3/4" = 1'-0"

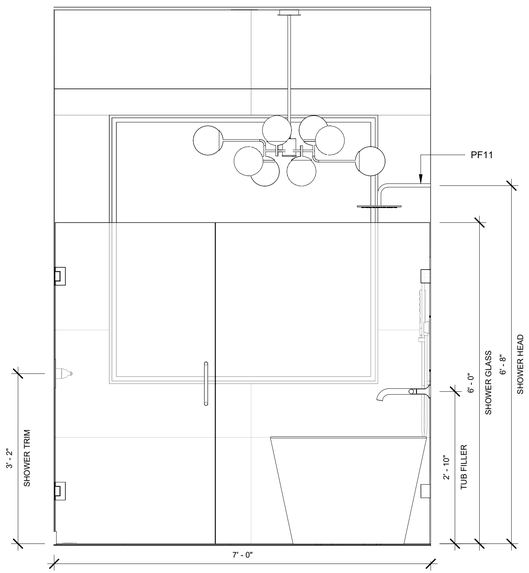

2 ID0.06 **PRIMARY BATH ELEVATION 2**
3/4" = 1'-0"

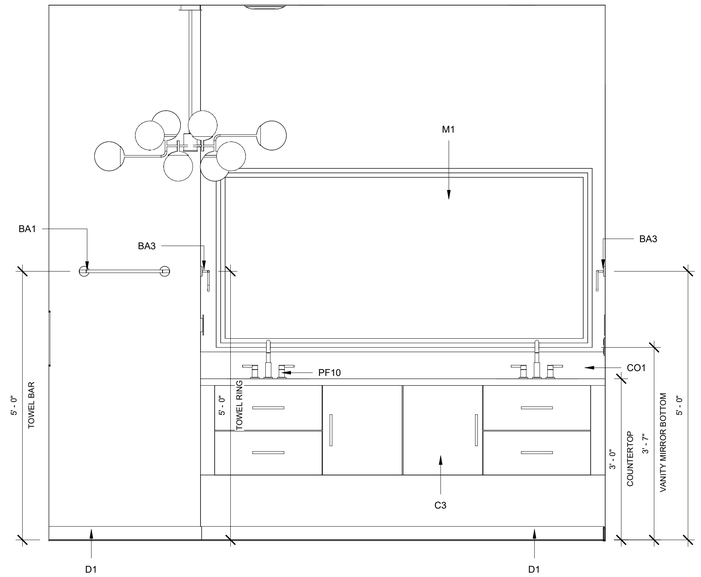

3 ID0.06 **PRIMARY BATH ELEVATION 3**
3/4" = 1'-0"

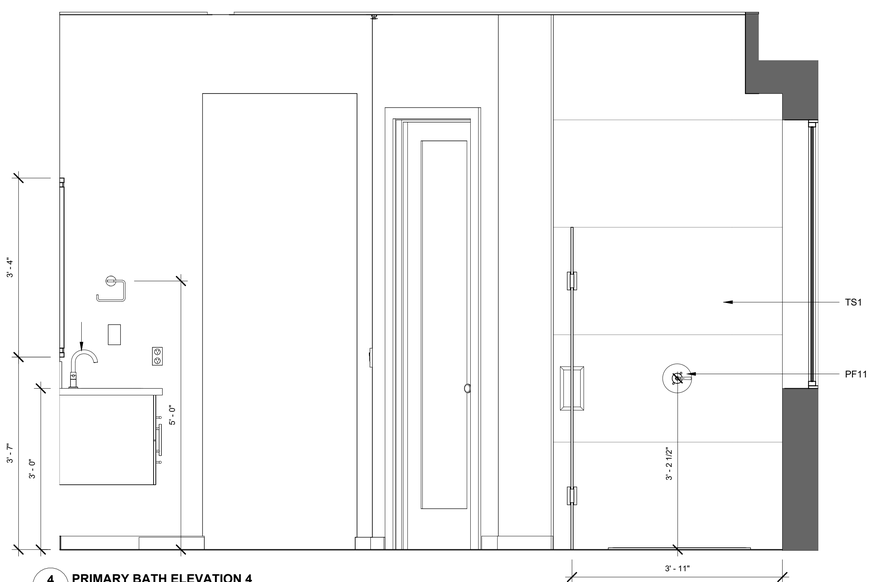

4 ID0.06 **PRIMARY BATH ELEVATION 4**
3/4" = 1'-0"

TS1 - SHOWER WALL
CASTILLE PALISSANDRO
BLUE PORCELAIN 24X48"
AREA 193.85 SF

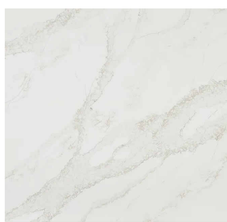

CO1 - COUNTERTOP
MATERIAL
ARIZONA VALLEJO GOLD
AREA 11.35 SF

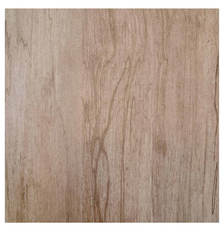

C3 - CABINET FINISH
MILANIA - TS02 L587

HW2 - 7-1/2 CABINET
HANDLES CHAMPAGNE
BRONZE

PF11 - SHOWERHEAD
DELTA - 342702-CZ
CHAMPAGNE BRONZE

PF13 - TUB FILLER
ODIN - T70475-LHP
CHAMPAGNE BRONZE

BA1 - 18" TOWEL BAR
DELTA - 75918-CZ
CHAMPAGNE BRONZE

BA3 - TOWEL RING
DELTA - 759460-CZ
CHAMPAGNE BRONZE

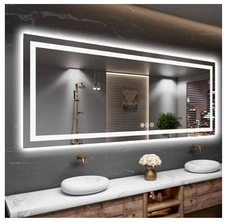

M1 - LED MIRROR
AMORHO 84 X 40 "

CRAYDL
Est. 2021

www.craydl.com

PROJECT TEAM

OWNER:
SOUL SISTERS AZ LLC

DRAFTING CONTACT:
PHIL ORSTROM
CRAYDL
(480) 236-1907

CONTRACTOR:
DEJAN BOSNAK
AURENZA BUILDERS
(602) 328-0248
dbosnjak@aurenzabuilders.com

INTERIOR DESIGN:
ANNIE BANGS
HOMES BY BINA
anniebangs@gmail.com

INTERIOR DESIGN:
SABINA SMAILBEGOVIC
HOMES BY BINA
homesbybina@gmail.com

EVENING GLOW
6320 E Evening Glow Dr.,
Scottsdale, AZ 85266

REVISIONS

NO.	DATE	NAME	BY

CLIENT NAME
SOUL SISTERS AZ LLC

SHEET NAME
PRIMARY BATH.ELEVATIONS

SHEET NUMBER
ID0.06

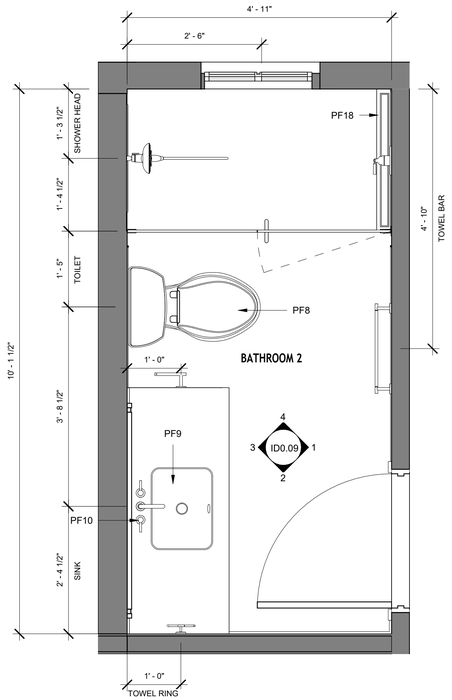

1 ID0.08 **BATHROOM 2_DIM PLAN**
3/4" = 1'-0"

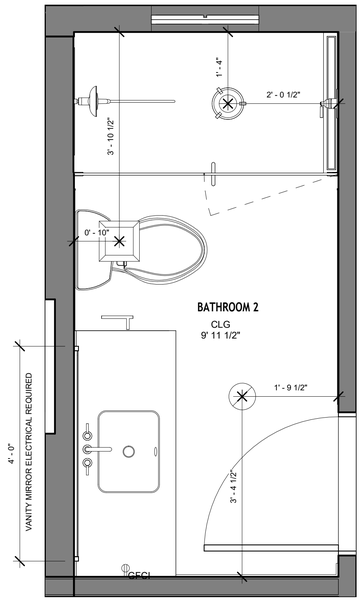

2 ID0.08 **BATHROOM 2_RCP PLAN**
3/4" = 1'-0"

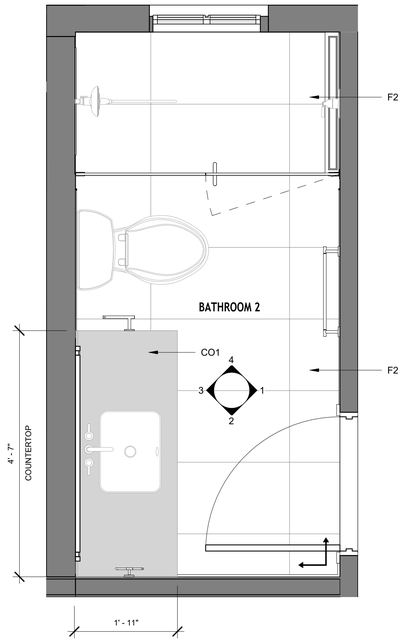

3 ID0.08 **BATHROOM 2_TILE/HARD SURFACES**
3/4" = 1'-0"

PF10 - TWO HANDLE
WIDESPREAD BATHROOM
FAUCET CHAMPAGNE BRONZE

PF8 - TOILET
KOHLER K-31674-0 WHITE

PF9 - SINK KOHLER K-R20000-0
WHITE

PF18 - 24" DRAIN CHAMPAGNA
BRONZE

CO1 - COUNTERTOP MATERIAL
ARIZONA VALLEJO GOLD
AREA 7.10 SF

CRAYDL
Est. 2021

www.craydl.com

PROJECT TEAM

OWNER:
SOUL SISTERS AZ LLC

DRAFTING CONTACT:
PHIL ORSTROM
CRAYDL
(480) 236-1907

CONTRACTOR:
DEJAN BOSNAK
AURENZA BUILDERS
(602) 328-0248
dbosnjak@aurenzabuilders.com

INTERIOR DESIGN:
ANNIE BANGS
HOMES BY BINA
anniebangs@gmail.com

INTERIOR DESIGN:
SABINA SMAILBEGOVIC
HOMES BY BINA
hornesbybina@gmail.com

EVENING GLOW
6320 E Evening Glow Dr.,
Scottsdale, AZ 85266

REVISIONS

NO.	DATE	NAME	BY

CLIENT NAME
SOUL SISTERS AZ LLC

SHEET NAME
BATHROOM 2

SHEET NUMBER
ID0.08

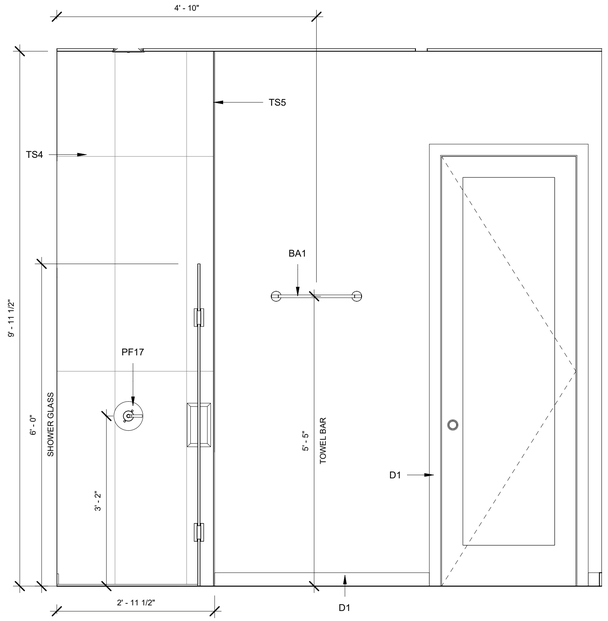

1 ID0.09 **BATHROOM 2 ELEVATION 1**
3/4" = 1'-0"

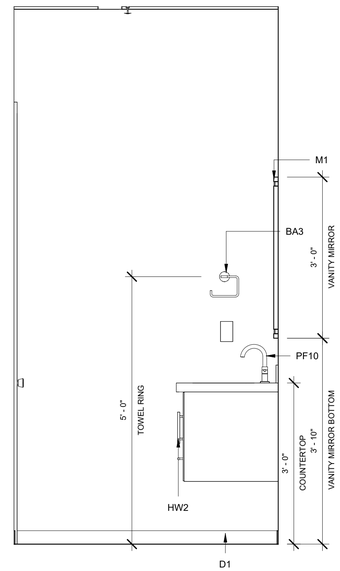

2 ID0.09 **BATHROOM 2 ELEVATION 2**
3/4" = 1'-0"

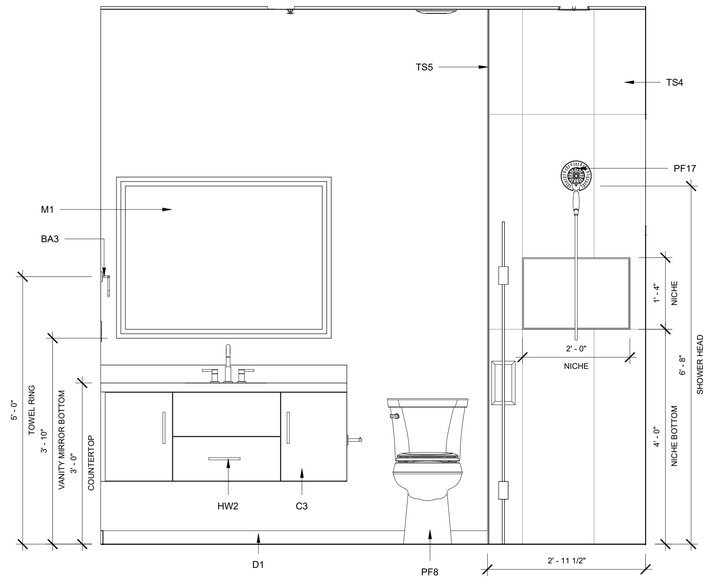

3 ID0.09 **BATHROOM 2 ELEVATION 3**
3/4" = 1'-0"

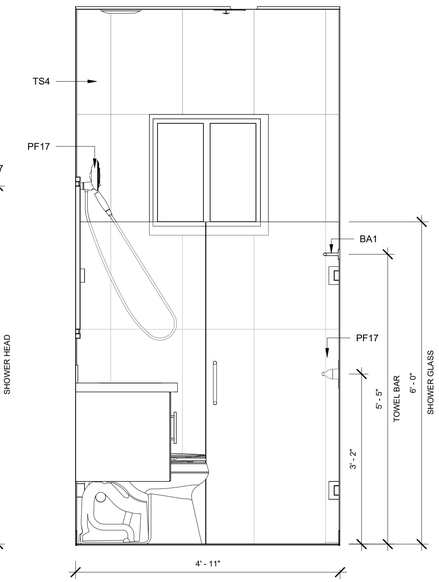

4 ID0.09 **BATHROOM 2 ELEVATION 4**
3/4" = 1'-0"

TS4 - SHOWER WALLS
16X48 URBANSLAT WHITE
VERTICAL STACK
AREA 101.90 SF

C3 - PROCRAFT CABINETRY MILANIA
COLOR FINISH - SUGAR RUSH

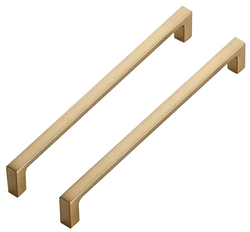

HW2 - 7-1/2 INCH SQUARE CABINET
HANDLES CHAMPAGNE BRONZE

M1 - AMORHO LED BATHROOM
MIRROR 48" X 36"

PF10 - TWO HANDLE
WIDESPREAD BATHROOM
FAUCET CHAMPAGNE BRONZE

PF17 - 14 SERIES SHOWER
TRIM WITH IN2ITION IN
CHAMPAGNE BRONZE

BA1 - 18" TOWEL BAR
DELTA - 75918-CZ
CHAMPAGNE BRONZE

BA3 - TOWEL RING
DELTA - 759460-CZ
CHAMPAGNE BRONZE

BA2 - TOILET PAPER HOLDER
DELTA - 75950-CZ
CHAMPAGNE BRONZE

CRAYDL
Est. 2021

www.craydl.com

PROJECT TEAM

OWNER:
SOUL SISTERS AZ LLC

DRAFTING CONTACT:
PHIL ORSTROM
CRAYDL
(480) 236-1907

CONTRACTOR:
DEJAN BOSNAK
AURENZA BUILDERS
(602) 328-0248
dbosnjak@aurenzabuilders.com

INTERIOR DESIGN:
ANNIE BANGS
HOMES BY BINA
anniebangs@gmail.com

INTERIOR DESIGN:
SABINA SMAILBEGOVIC
HOMES BY BINA
homesbybina@gmail.com

EVENING GLOW
6320 E Evening Glow Dr,
Scottsdale, AZ 85266

REVISIONS

NO.	DATE	NAME	BY

CLIENT NAME
SOUL SISTERS AZ LLC

SHEET NAME
BATHROOM 2 ELEVATIONS

SHEET NUMBER
ID0.09

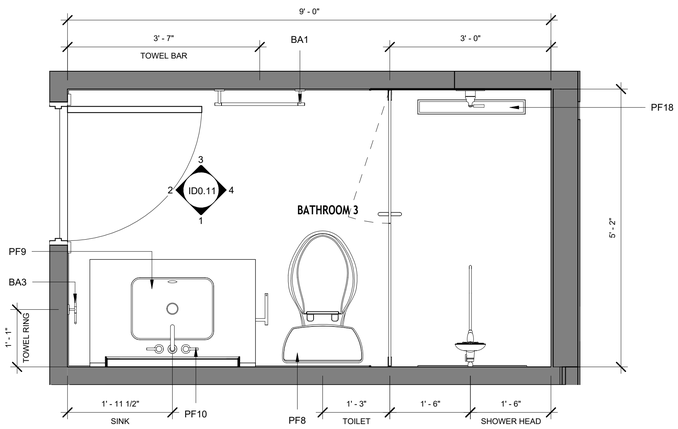

1 ID0.10 **BATHROOM 3_DIM PLAN**
3/4" = 1'-0"

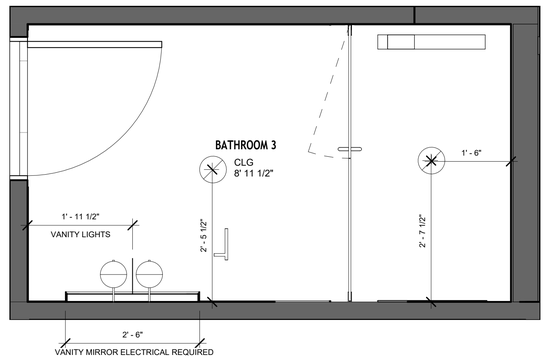

2 ID0.10 **BATHROOM 3_RCP PLAN**
3/4" = 1'-0"

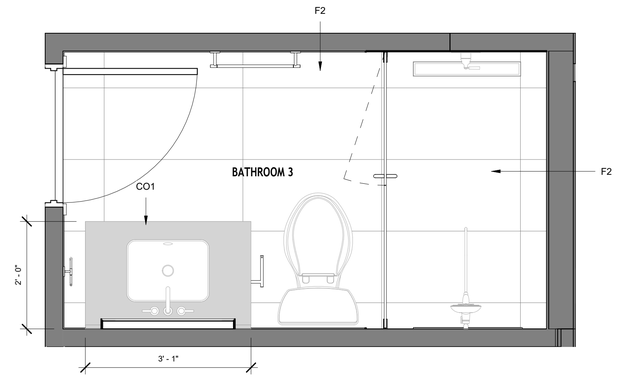

3 ID0.10 **BATHROOM 3_TILE/HARD SURFACES**
3/4" = 1'-0"

PF8 - TOILET
KOHLER K-31674-0 WHITE

PF9 - SINK KOHLER
K-R20000-0 WHITE

PF10 - TWO HANDLE
WIDESPREAD BATHROOM
FAUCET CHAMPAGNE BRONZE

PF18 - 24" DRAIN CHAMPAGNA
BRONZE

F2 - FLOOR
BOSTON STONE ANT. 16"X31"
AREA 46.55 SF

CO1 - COUNTERTOP MATERIAL
ARIZONA VALLEJO GOLD
AREA 4.41 SF

CRAYDL
Est. 2021

www.craydl.com

PROJECT TEAM

OWNER:
SOUL SISTERS AZ LLC

DRAFTING CONTACT:
PHIL ORSTROM
CRAYDL
(480) 236-1907

CONTRACTOR:
DEJAN BOSNAK
AURENZA BUILDERS
(602) 328-0248
dbosnjak@aurenzabuilders.com

INTERIOR DESIGN:
ANNIE BANGS
HOMES BY BINA
anniebangs@gmail.com

INTERIOR DESIGN:
SABINA SMAILBEGOVIC
HOMES BY BINA
hornesbybina@gmail.com

EVENING GLOW
6320 E Evening Glow Dr.,
Scottsdale, AZ 85266

REVISIONS

NO.	DATE	NAME	BY

CLIENT NAME
SOUL SISTERS AZ LLC

SHEET NAME
BATHROOM 3

SHEET NUMBER
ID0.10

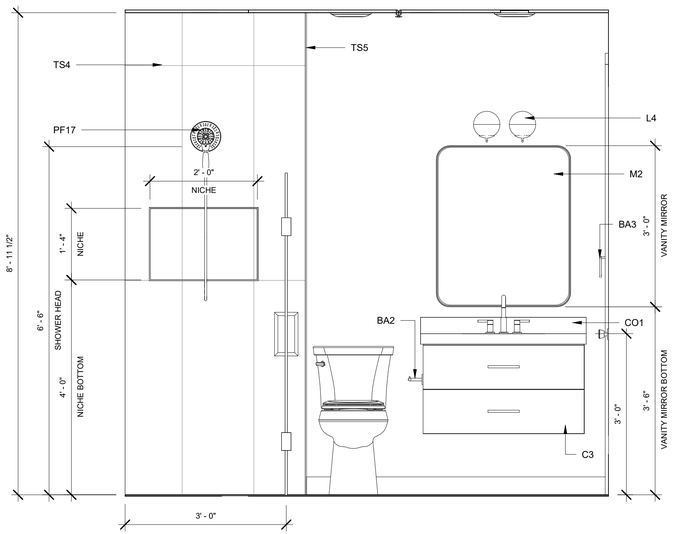

1 ID0.11 **BATHROOM 3 ELEVATION 1**
3/4" = 1'-0"

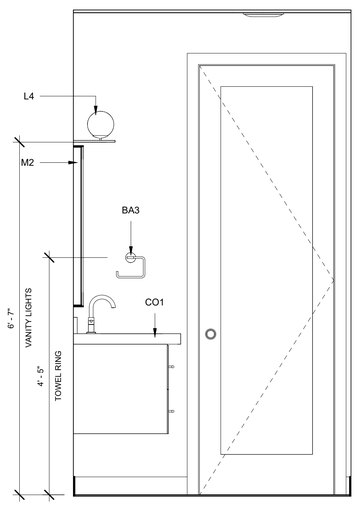

2 ID0.11 **BATHROOM 3 ELEVATION 2**
3/4" = 1'-0"

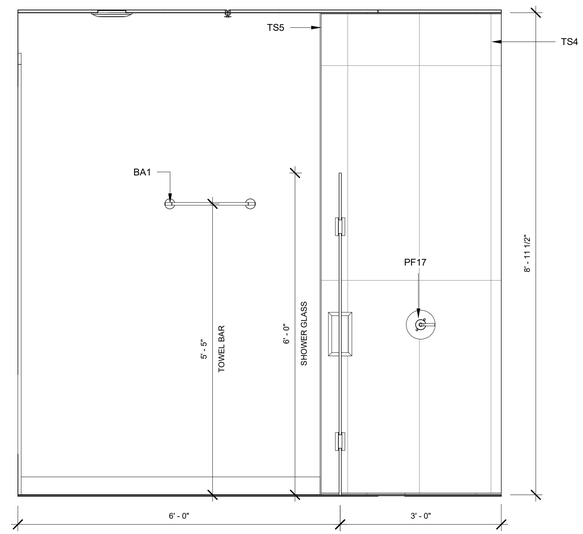

3 ID0.11 **BATHROOM 3 ELEVATION 3**
3/4" = 1'-0"

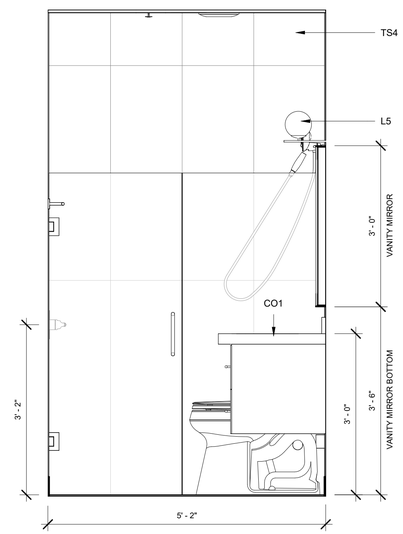

4 ID0.11 **BATHROOM 3 ELEVATION 4**
3/4" = 1'-0"

TS4 - SHOWER WALLS
16X48 URBANSLAT WHITE
VERTICAL STACK
AREA 106.65 SF

C3 - PROCRAFT CABINETRY MILANIA
COLOR FINISH - SUGAR RUSH

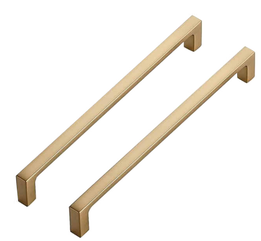

HW2 - 7-1/2 INCH SQUARE CABINET
HANDLES CHAMPAGNE BRONZE

M2 - LED MIRROR FOR BATHROOM
30X36 INCH GOLD FRAMED WITH ANTI-
FOG

L4 - ABOVE MIRROR VANITY LIGHT
CASTELL WHITE / GOLD

PF17 - 14 SERIES SHOWER
TRIM WITH IN2ITION IN
CHAMPAGNE BRONZE

BA1 - 18" TOWEL BAR
DELTA - 75918-CZ
CHAMPAGNE BRONZE

BA3 - TOWEL RING
DELTA - 759460-CZ
CHAMPAGNE BRONZE

BA2 - TOILET PAPER HOLDER
DELTA - 75950-CZ
CHAMPAGNE BRONZE

CRAYDL
Est. 2021

www.craydl.com

PROJECT TEAM

OWNER:
SOUL SISTERS AZ LLC

DRAFTING CONTACT:
PHIL ORSTROM
CRAYDL
(480) 236-1907

CONTRACTOR:
DEJAN BOSNAK
AURENZA BUILDERS
(602) 328-0248
dbosnjak@aurenzabuilders.com

INTERIOR DESIGN:
ANNIE BANGS
HOMES BY BINA
anniebangs@gmail.com

INTERIOR DESIGN:
SABINA SMAILBEGOVIC
HOMES BY BINA
hornesbybina@gmail.com

EVENING GLOW
6320 E Evening Glow Dr.
Scottsdale, AZ 85266

REVISIONS

NO.	DATE	NAME	BY

CLIENT NAME
SOUL SISTERS AZ LLC

SHEET NAME
BATHROOM 3 ELEVATIONS

SHEET NUMBER
ID0.11

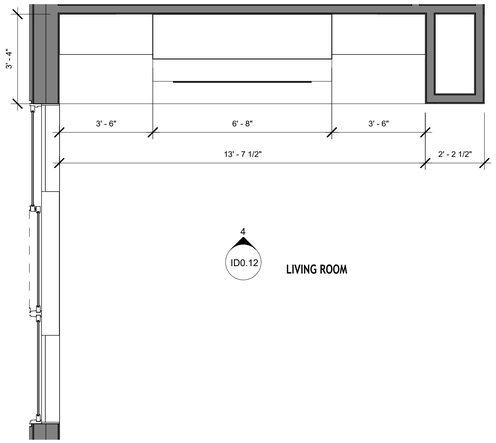

1 ID0.12 **GREAT ROOM_DIM PLAN**
3/8" = 1'-0"

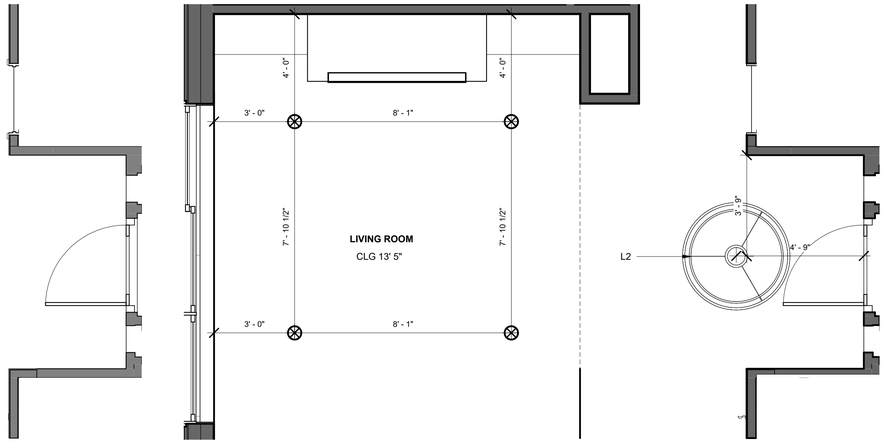

2 ID0.12 **GREAT ROOM_RCP PLAN**
3/8" = 1'-0"

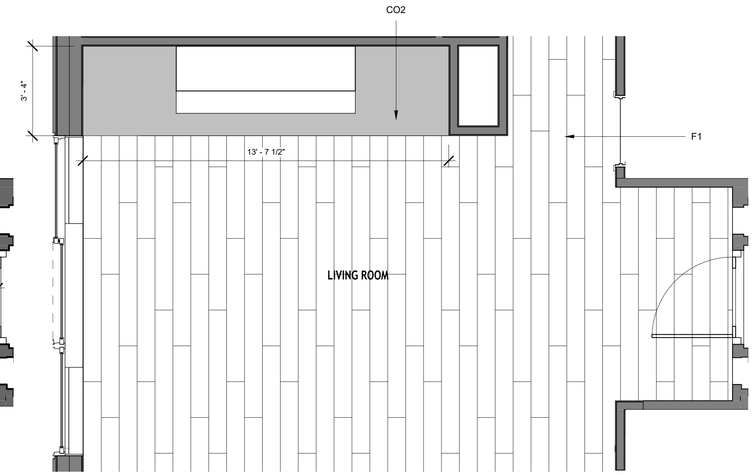

3 ID0.12 **GREAT ROOM_TILE/HARD SURFACE**
3/8" = 1'-0"

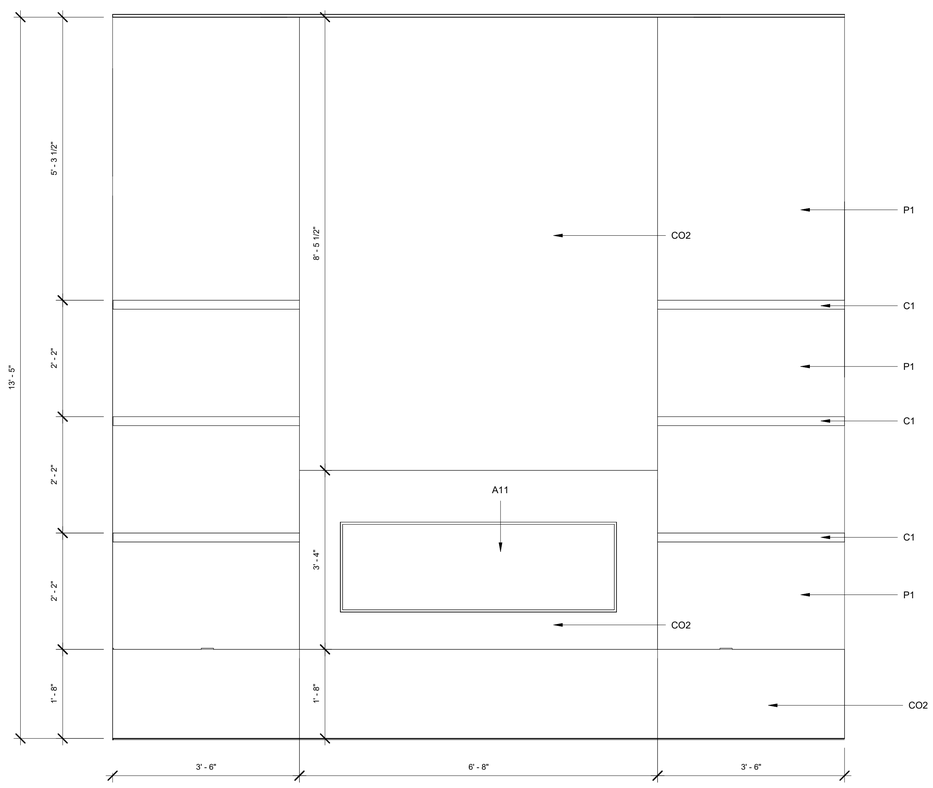

4 ID0.12 **FIREPLACE ELEVATION**
3/4" = 1'-0"

F1 - KITCHEN FLOOR BOWRY PARK LIGHT CAST OAK 7.5x75"

A11 - FIREPLACE FIREBOX INSERTDIMPLEX PLF6014-XS

CO2 - ARIZONA TILE DELLA TERRABIANCO NAMIBIA SOFT AREA 166.42 SF

C1 - SHELF FINISH LIBERTY SAHKER - LSRW RIFT - WASHED OAK

L2 - CASTELL 6 GLOBE ROUND LED CHANDELIER

CRAYDL
Est. 2021

www.craydl.com

PROJECT TEAM

OWNER:
SOUL SISTERS AZ LLC

DRAFTING CONTACT:
PHIL ORSTROM
CRAYDL
(480) 236-1907

CONTRACTOR:
DEJAN BOSNAK
AURENZA BUILDERS
(602) 328-0248
dbosnjak@aurenzabuilders.com

INTERIOR DESIGN:
ANNIE BANGS
HOMES BY BINA
anniebangs@gmail.com

INTERIOR DESIGN:
SABINA SMAILBEGOVIC
HOMES BY BINA
homesbybina@gmail.com

EVENING GLOW
6329 E Evening Glow Dr,
Scottsdale, AZ 85266

REVISIONS

NO.	DATE	NAME	BY

CLIENT NAME
SOUL SISTERS AZ LLC

SHEET NAME
GREAT ROOM

SHEET NUMBER
ID0.12

IMAGE	TAG	MATERIAL/ITEM	QUANTITY	UNIT
	CO1	ARIZONA TILE - VALLEJO GOLD	127	SF
	F1	BOWRY PARK LIGHT CAST OAK 7.5x75"	1,877	SF
	F2	BOSTON STONE ANT. 16"X31"	97	SF
	F3	LA MARCA ONYX NUVOLATO 12x24"	100	SF
	F4	OTTO THASSOS VALENTINO BLEND MARBLE MOSAIC 13x13"	46	SF
	TS1	CASTILLE PALISSANDRO BLUE PORCELAIN 24X48"	194	SF
	TS2	ICEBERGS SOFT BRICK MARBLE MOSAIC 12X24"	28	SF
	TS3	LA MARCA ONYX NUVOLATO 12x24"		
	TS4	URBANSLAT WHITE VERTICAL STACK 16X48 "	102	SF
	PF1	SINGLE HANDLE PULL-DOWN KITCHEN FAUCET IN CHAMPAGNE BRONZE	1	EA
	PF2	KITCHEN SINK 33 IN. DUAL MOUNT DROP-IN/UNDERMOUNT	1	EA

IMAGE	TAG	MATERIAL/ITEM	QUANTITY	UNIT
	PF3	KRAUS LEAD-FREE KITCHEN WATER FILTER FAUCET	1	EA
	PF4	DISPOSAL / FLANGE STOPPER KITCHEN SINK (RECERTIFIED) IN CHAMPAGNE BRONZE	1	EA
	PF6	POT FILLER DELTA 1165LF-CZ	1	EA
	PF7	Garbage Disposal SinkTop Air Switch Kit SK40A03SB	1	EA
	PF8	Gleam 12 in. Rough In 2-Piece 1.28 GFP Single Flush Elongated Chair Height Toilet in White with Soft Close Seat		EA
	PF9	Caxton 20-5/16 in. Rectangular Undermount Bathroom Sink with Overflow in White	1	EA
	PF10	Two Handle Widespread Bathroom Faucet in Champagne Bronze - 35749LF-CZ	3	EA
	PF11	Series Shower with Raincan, Hand Shower & Rough Valve in Champagne Bronze 342702-CZ	1	EA
	PF12	67 in. Acrylic Double Slipper Flatbottom Non-Whirlpool Bathtub in Glossy White akdy bt0090 white	1	EA
	PF13	Brizo Odin Wall Mounted Tub Filler - Less Handles and Rough In Luxe Gold - T70475-GLLHP	1	EA
	PF14	Brizo Odin Wall Mount Tub Filler Lever Handles Only - Less Trim - HL70475	2	EA

IMAGE	TAG	MATERIAL/ITEM	QUANTITY	UNIT
	PF16	Shower Drain, 32 Inch Gold Linear Shower Drain B0CY8BS1KS	1	EA
	PF17	SHOWER HEAD AND TRIM KIT - 142840-CZ-I CHAMPAGNA BRONZE	2	EA
	PF18	Shower Drain, 32 Inch Gold Linear Shower Drain B0CY8DGN59	2	EA
	A1	Freestanding Dual Fuel Convection Range with Self-Cleaning and 6 Star Burners - Stainless steel - PRD366WHU	1	EA
	A2	34 inches - Externally Vented - Range Hood - VCIN36GWS	1	EA
	A3	Professional 20.8 Cu. Ft. French Door Counter-Depth Smart Refrigerator - Silver - T36FT820NS	1	EA
	A4	24 in. 45-Bottle Built in/Freestanding Wine Cooler PRW24C02CG	1	EA
	A5	Emerald 24" Top Control Smart Built-In Tub Dishwasher DWHD640EFP	1	EA
	A6	1.2 Cu. Ft. Smart Microwave Drawer - MD30BS	1	EA
	A7	8.0 Cu. Ft. Stackable Electric Dryer - ELFE7637AT	1	EA
	A8	4.5 Cu.Ft. Stackable Front Load Washer - ELFW7637AT	1	EA

IMAGE	TAG	MATERIAL/ITEM	QUANTITY	UNIT
	A11	PLF6014-XS	1	EA
	BA1	TOWEL BAR - 75918-CZ	4	EA
	BA2	TOILET PAPER HOLDER - 75950-CZ	3	EA
	BA3	TOWEL RING - 759460-CZ	3	EA
	M1	MIRROR B0BTLXHCQZ	1	EA
	M2	MIRROR B0BTLXHCQZ	1	EA
	M3	MIRROR B0D3GN65NL	1	EA
	HW1	Gold Cabinet Pulls 10 Inch B0DK8WHM7X CHAMPAGNE GOLD	70	EA
	HW2	7-1/2 Inch Square Cabinet Handles - Champagne Bronze B0D921CQP4	28	EA

CRAYDL
Est. 2021

www.craydl.com

PROJECT TEAM

OWNER:
SOUL SISTERS AZ LLC

DRAFTING CONTACT:
PHIL ORSTROM
CRAYDL
(480) 236-1907

CONTRACTOR:
DEJAN BOSNAK
AURENZA BUILDERS
(602) 328-0248
dbosnjak@aurenzabuilders.com

INTERIOR DESIGN:
ANNIE BANGS
HOMES BY BINA
anniebangs@gmail.com

INTERIOR DESIGN:
SABINA SMAILBEGOVIC
HOMES BY BINA
homesbybina@gmail.com

EVENING GLOW
6320 E Evening Glow Dr.,
Scottsdale, AZ 85266

REVISIONS

NO.	DATE	NAME	BY

CLIENT NAME
SOUL SISTERS AZ LLC

SHEET NAME
SCHEDULES

SHEET NUMBER
ID0.13